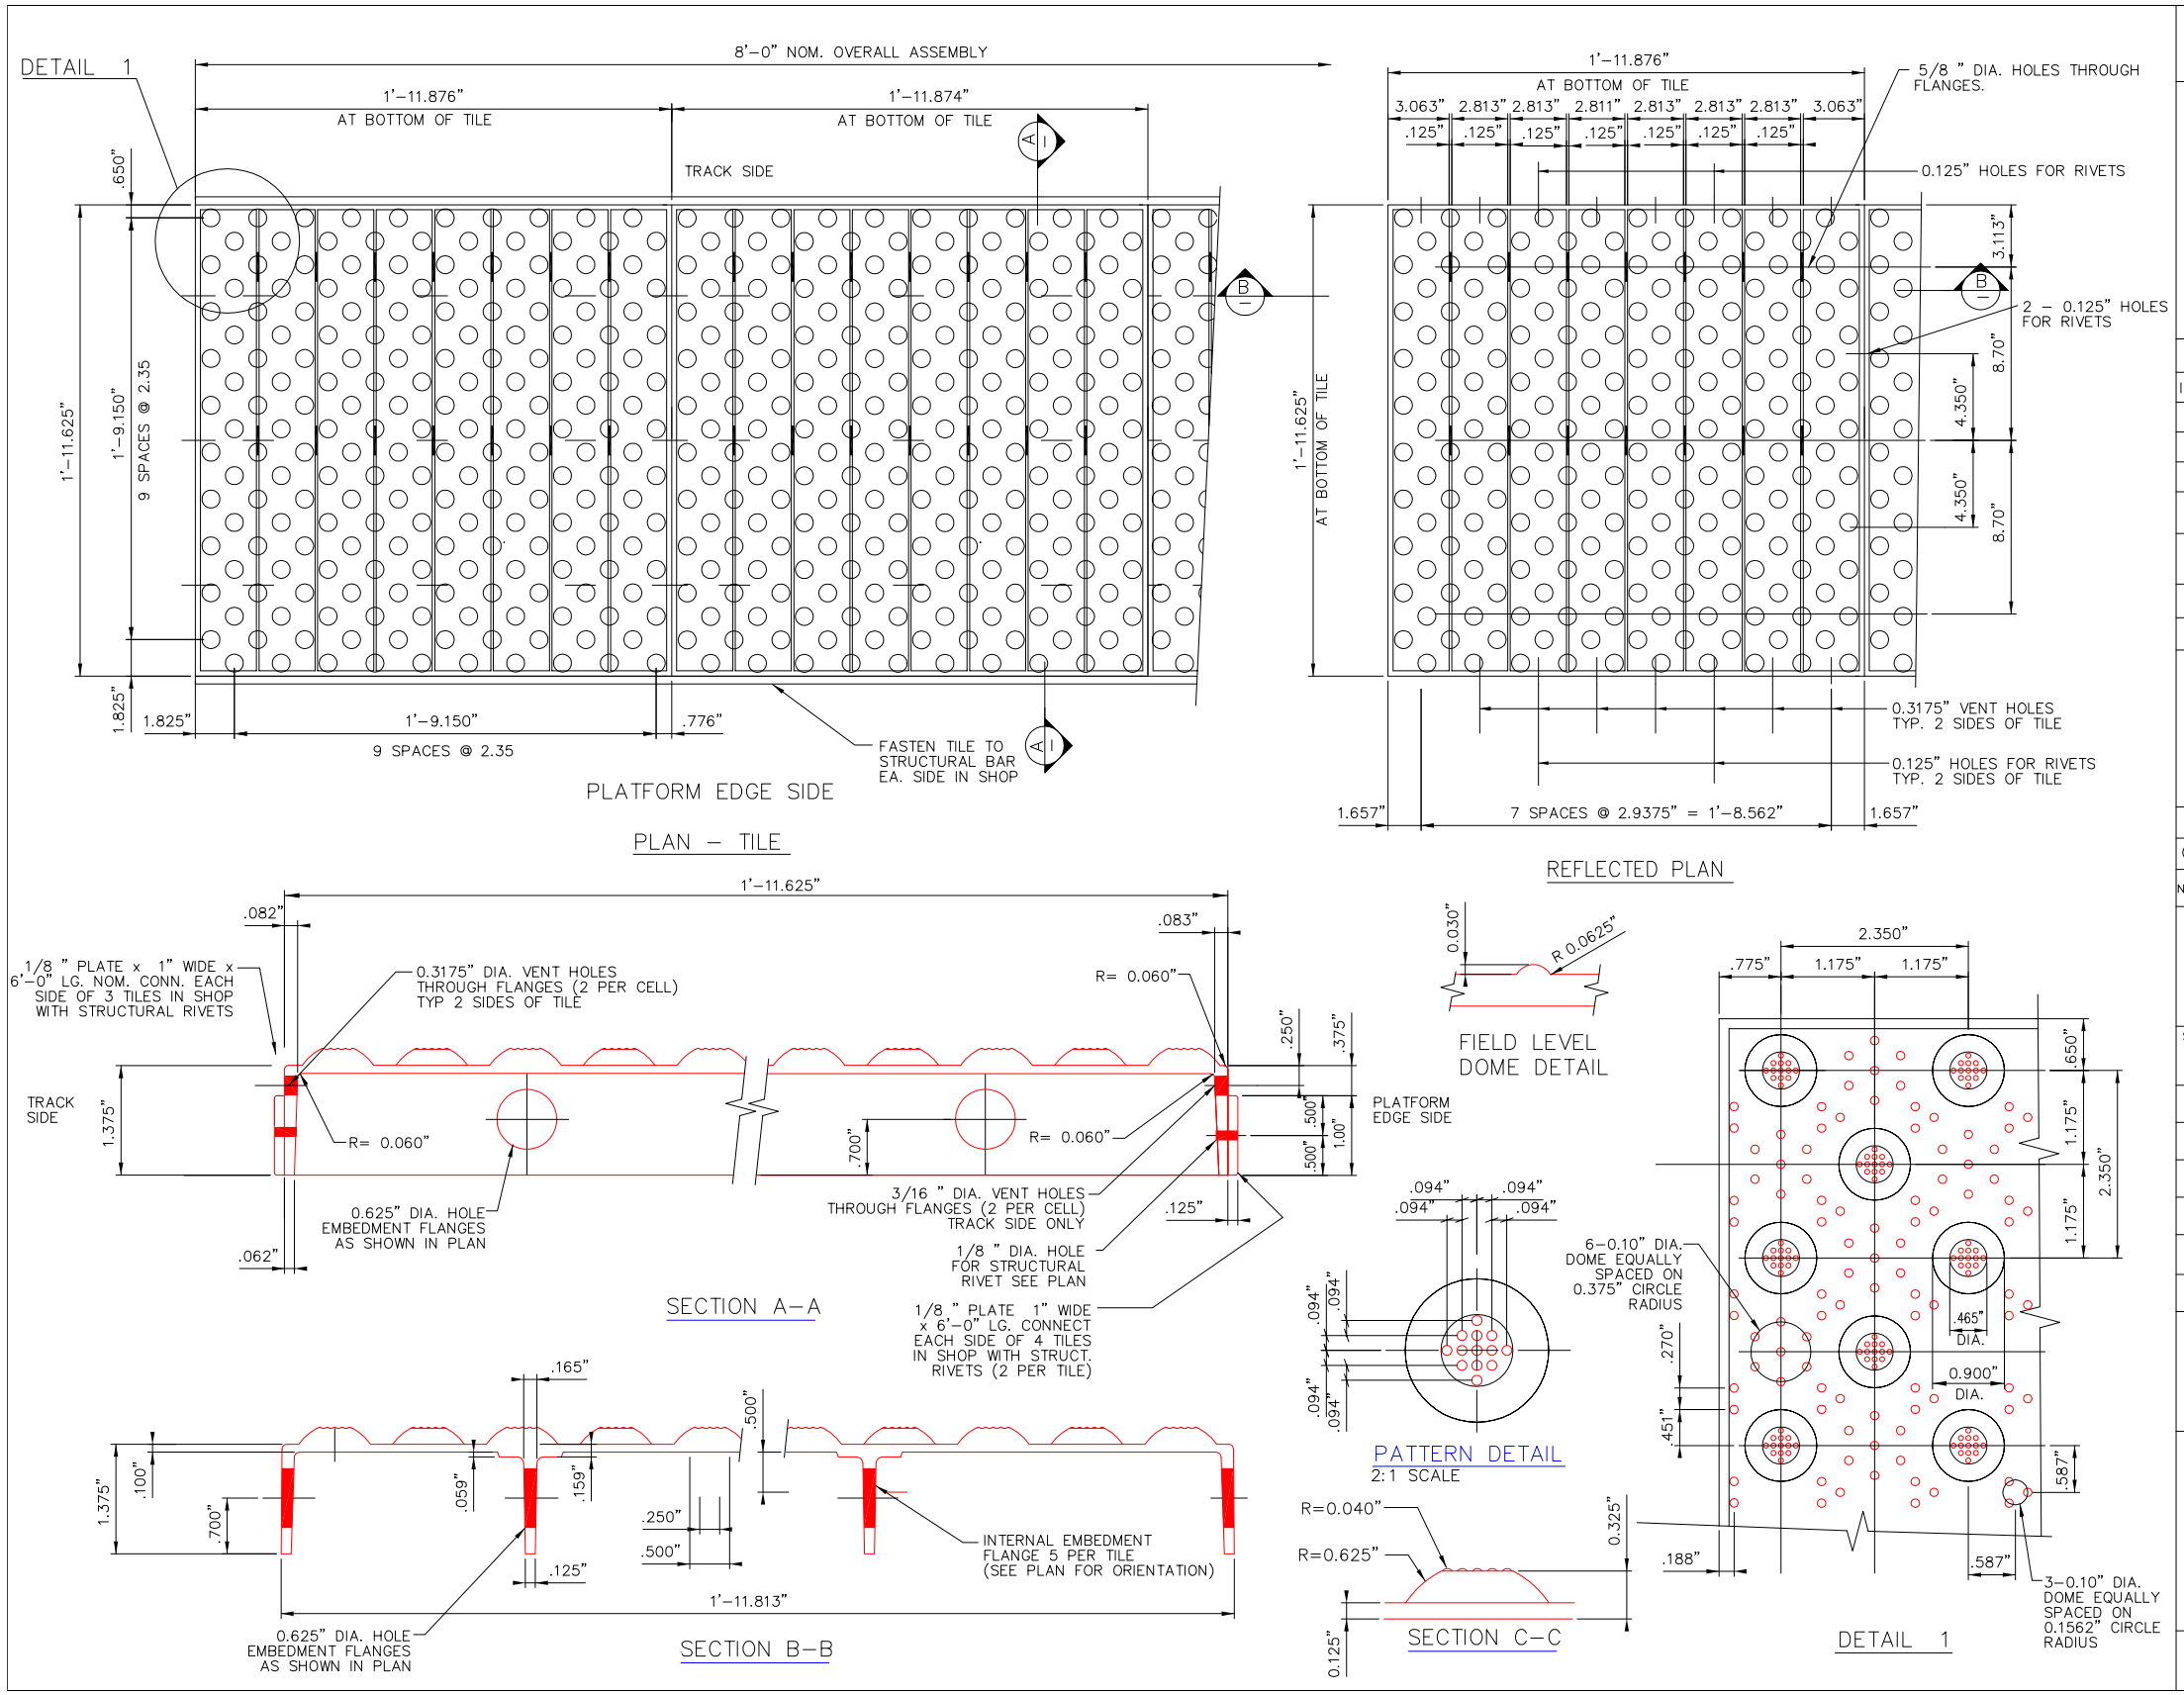

ENGINEERED PLASTICS

© 2007 ENGINEERED PLASTICS
CONFIDENTIAL AND PROPRIETARY DOCUMENT
ANY ONE OR MORE OF THE FOLLOWING
PATENTS MAY APPLY
U.S PATENT NO. 5,303,669 5,775,835
6,449,790 AND 6,895,622 B2
C.D.N. PATENT NO. 2,032,532 2,070,984
US PATENTS PENDING.
Ⓓ KENNETH E. SZEKELY

MATERIAL LIST

ITEM	DESCRIPTION	PART NO.	QT'Y
1	ARMOR TILE (24"x24")	ADA–202	3
2	1/8 " DIA. STRUCT. RIVETS	AT–SR125	16
3	BAR PL. 1" x 1/8 " x 6'–0"	AT–PL81	2
4	POLYETHYLENE COVER 2MIL 6'–3" x 2'–3"	AT–CR2	1

DRAWING	DESCRIPTION
ADA–C040–GEN1	INSTALLATION DRAWING

No.	DATE	REVISION	APPR.
0	10/18/01	ISSUED	K.S.

SCALE: AS NOTED FULL SIZE ONLY

DESIGNED	BY K.E.S.	DATE 08/90
DRAWN	M.D.	10/12/95
CHECKED		

PROJECT MANAGER

TRADE: DETECTABLE WARNING SURFACE

PART NO.: SEE MATERIAL LIST

MATERIAL: VITRIFIED POLYMER COMPOSITE

SUBJECT: Armor-Tile™ Transit Systems
DETECTABLE WARNING SURFACE TACTILE TILE

PROJECT: 24"x24" CAST IN PLACE TILE PLATFORM EDGE TACTILE TILE PLAN AND DETAILS

DRAWING NO. ADA–202

REV. NO. 0

Armor-Tile™ Transit Systems

Toll Free: 1-800-682-2525
Email: info@armortiletransit.com
www.armortiletransit.com